


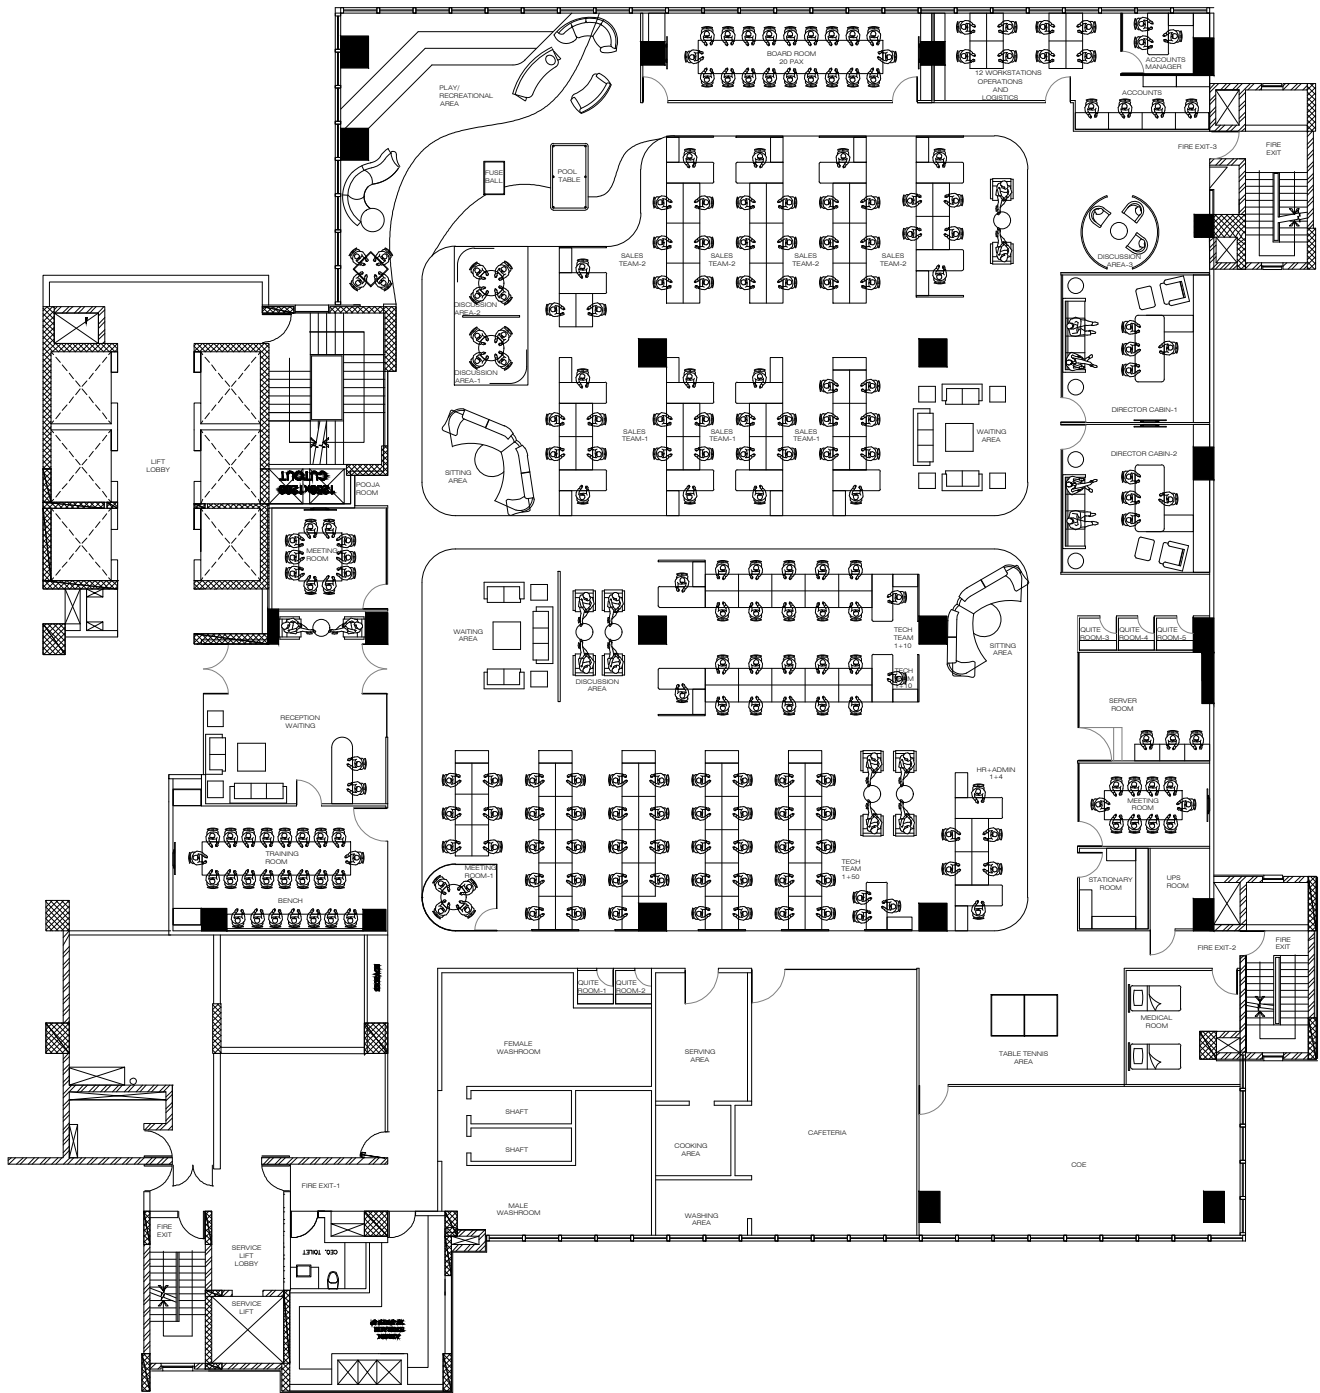

NOTES :

1. THIS DRAWING IS THE PROPERTY AND COPYRIGHT OF M/S ARCHVENTORY AND SHALL NOT BE COPIED OR USED IN ANY WAY WITHOUT THEIR WRITTEN PERMISSION.
2. ALL DIMENSIONS ARE IN MM AND TO BE READ ONLY AND NOT MEASURED.
3. ANY DISCREPANCY IN THE CROSS CHECK DIMENSIONS ARE TO BE BROUGHT IN THE NOTICE OF THE ARCHITECTS BY THE CONTRACTOR/PROJECT MANAGERS IMMEDIATELY.
4. SITE CONDITIONS AND ANY CONDITION DIFFERENT OR NOT IN COHERENCE WITH THE DRAWINGS/DETAILS MUST BE IMMEDIATELY INFORMED TO THE ARCHITECTS.

ARCHITECT:
ARCHVENTORY
B-9, SECTOR-2, TIGER CUB
NOIDA- 201301
UTTAR PRADESH

CLIENT:
STARLIGHT

PROJECT TITLE:
CORPORATE OFFICE

DRAWING TITLE:
FURNITURE LAYOUT

DEALT BY: Himanshu

CHKD BY: H D

SCALE: 1:100 @A1 PAPER

SIGN :

- ☐ FOR TENDER
- ☐ FOR INFORMATION
- ☒ FOR EXECUTION
- ☐ FOR APPROVAL

DRAWING NO:
BD-SL-IN-001

APPROVED BY:

H D

DATE: 01-09-2026

I



REVISION: